ej-1,2,5

the pacesetter in quality prefab roof products

the pate company
245 eisenhower lane south • lombard, illinois 60148
630.705.1920 • 800.243.3018 • fax 630.705.1930
www.patecurbs.com • e-mail: sales@patecurbs.com

pate
expansion joint curbs

standard construction

Heavy ga. galvanized steel, unitized construction, all seams welded, 1 1/2" rigid fiberglass insulation, pressure treated wood nailer strip, internally reinforced. On **b** style expansion joint overhang is 1/2" unless otherwise specified.

Customer:

PO:

Project:

Address:

Address:

Notes:

pate expansion joint curbs

ej-1 **ej-1b** **ej-2** **ej-2b** **ej-5** **ej-5b**

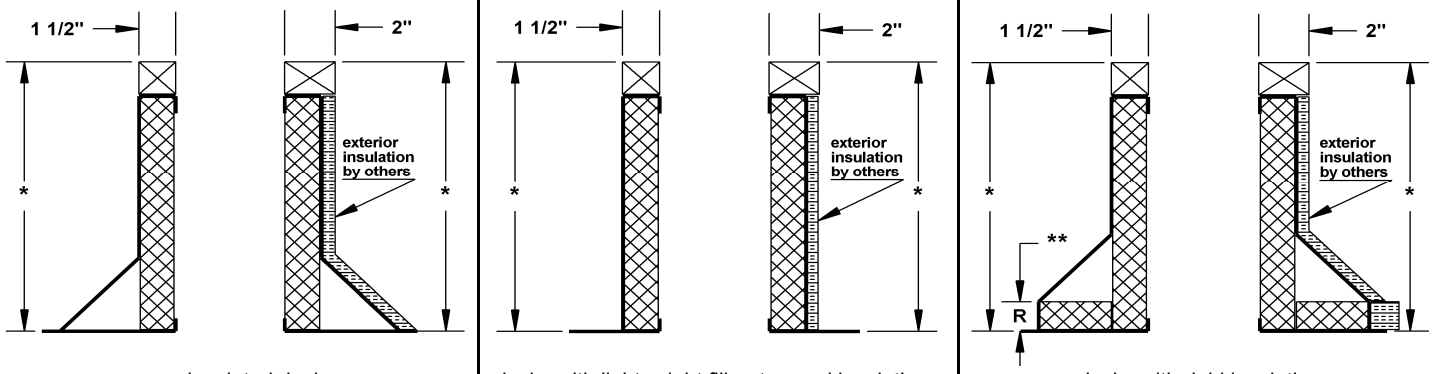

non-insulated decks
*standard height: 8"

decks with lightweight fill or tapered insulation
*standard height: 12"

decks with rigid insulation
*standard height: 9 1/2" & 13 1/2" **(with 1 1/2"R)

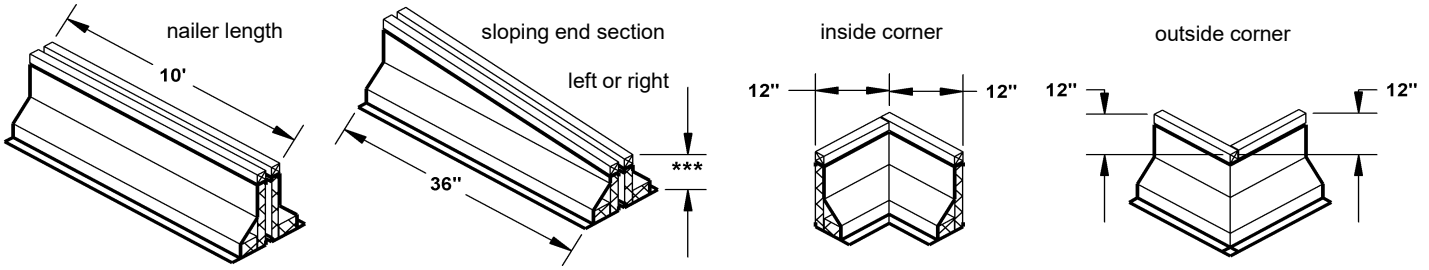

expansion joint curb requirements

quantity	style	nailer length	* overall height	** raised cant height	*** sloping low end ht.	nailer over-hang **b** style	outside corner	inside corner	options